

CRGD2253A
TOP VIEW - 0

ADA ACCESSIBILITY GUIDELINES - ADAAG CONFORMANCE

ELEVATED	ACCESSIBLE	RAMP ACCESSIBLE	GROUND	TYPES
16	16/8	10/0	10/5	4/3
CHILD CAPACITY	151	MAX FALL HEIGHT	96	


R5

FOR KIDS
AGES
5-12

GENERAL NOTES

This conceptual plan is based on information provided prior to construction. Detailed site information, including the following, should be obtained, evaluated, and utilized in the final project design. Exact site dimensions, topography, existing utilities, soil conditions and drainage solutions.

WARNING: Accessible safety surfacing material is required beneath and around this equipment that has a critical height value (Fall Height) appropriate for the highest accessible part of this equipment. Refer to the CPSC'S Handbook For Public Playground Safety, Section 4: Surfacing.

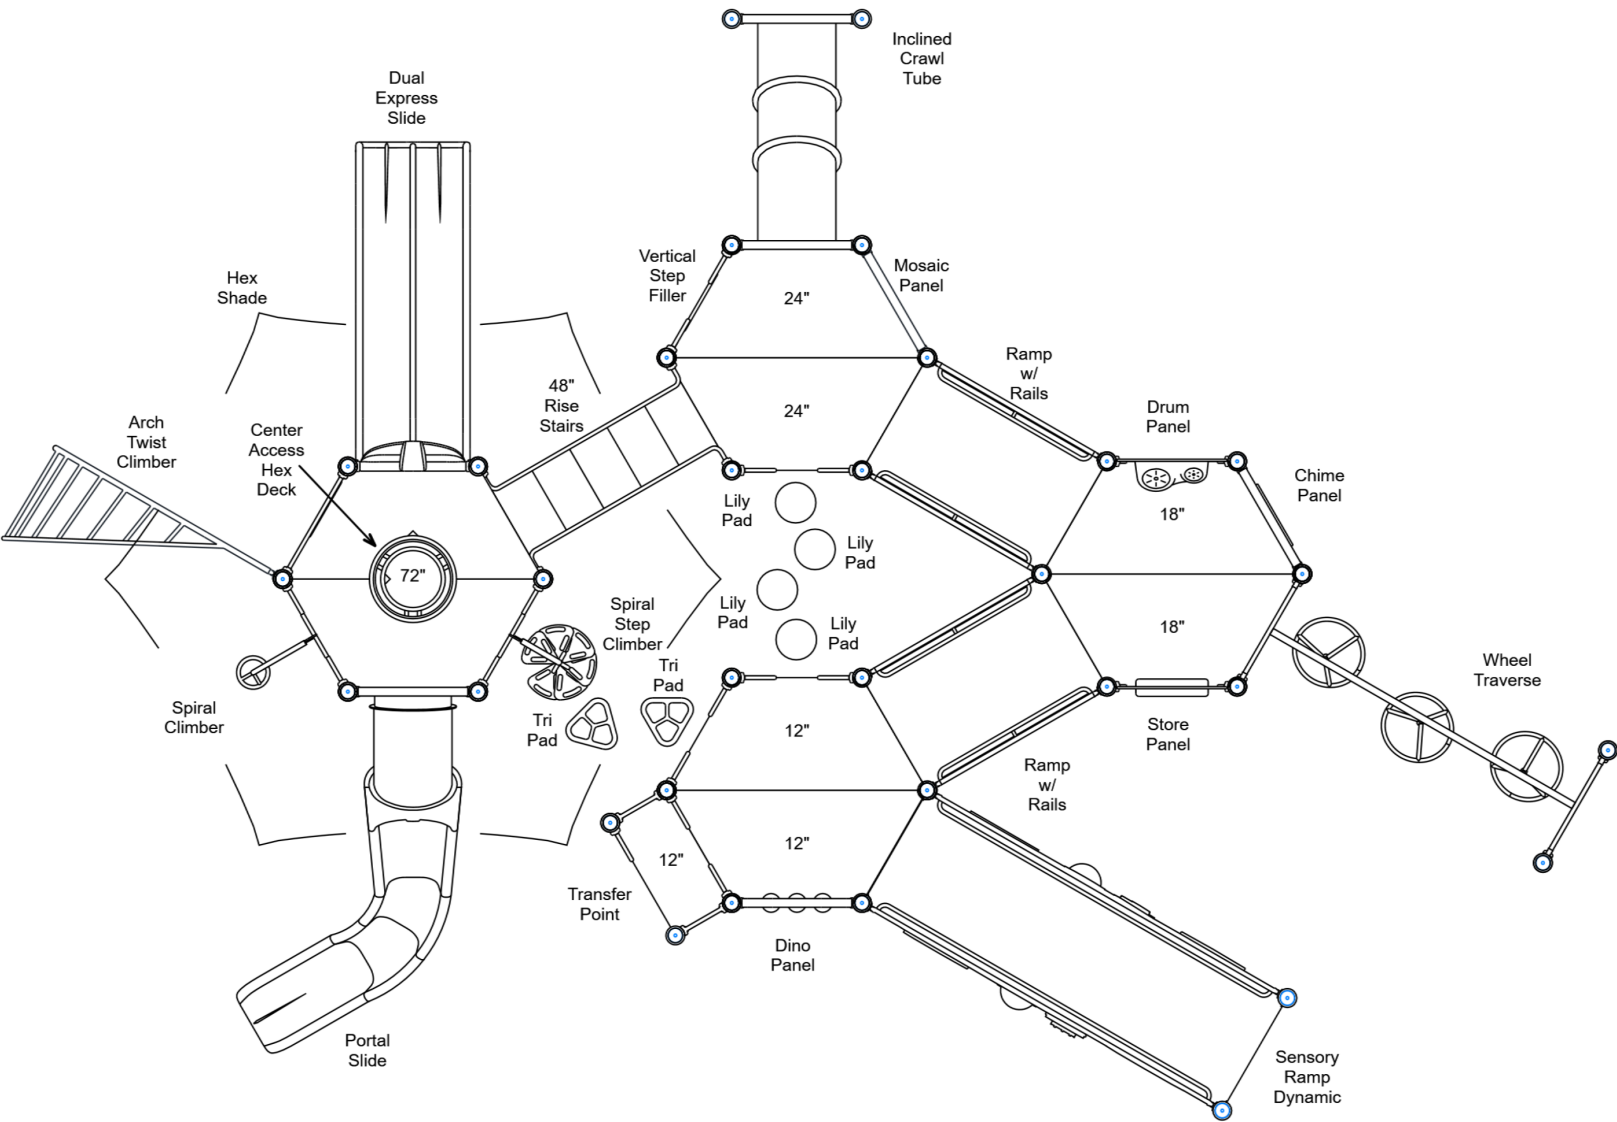

STRUCTURE # CRGD2253A
PROJECT # CRGD2253A
DATE 7/1/2026

Playcraft Direct, Inc.
MIN. USE ZONE 59' x 43' (17.713m x 13.087m)



CRGD2253A
SITE PLAN

ADA ACCESSIBILITY GUIDELINES - ADAAG CONFORMANCE

ELEVATED	ACCESSIBLE	RAMP ACCESSIBLE	GROUND	TYPES
16	16/8	10/0	10/0	4/0

R5


FOR KIDS
AGES
5-12

GENERAL NOTES

This Preliminary Site Plan is based on measurements that were provided in the initial planning phase. All dimensions must be verified prior to the submission of a purchase order. Playcraft Systems will not be held responsible for any discrepancies between actual dimensions and dimensions submitted in the planning phase.

The Minimum Use Zone for a play structure is based on the product design at the time of proposal. Components and structure designs may be subject to change which may affect dimensions. Therefore, before preparing the site, we strongly recommend obtaining final drawings from the factory (available after the order is placed and included in the Assembly Manual).

WARNING: Accessible safety surfacing material is required beneath and around this equipment that has a critical height value (Fall Height) appropriate for the highest accessible part of this equipment. Refer to the CPSC'S Handbook For Public Playground Safety, Section 4: Surfacing.

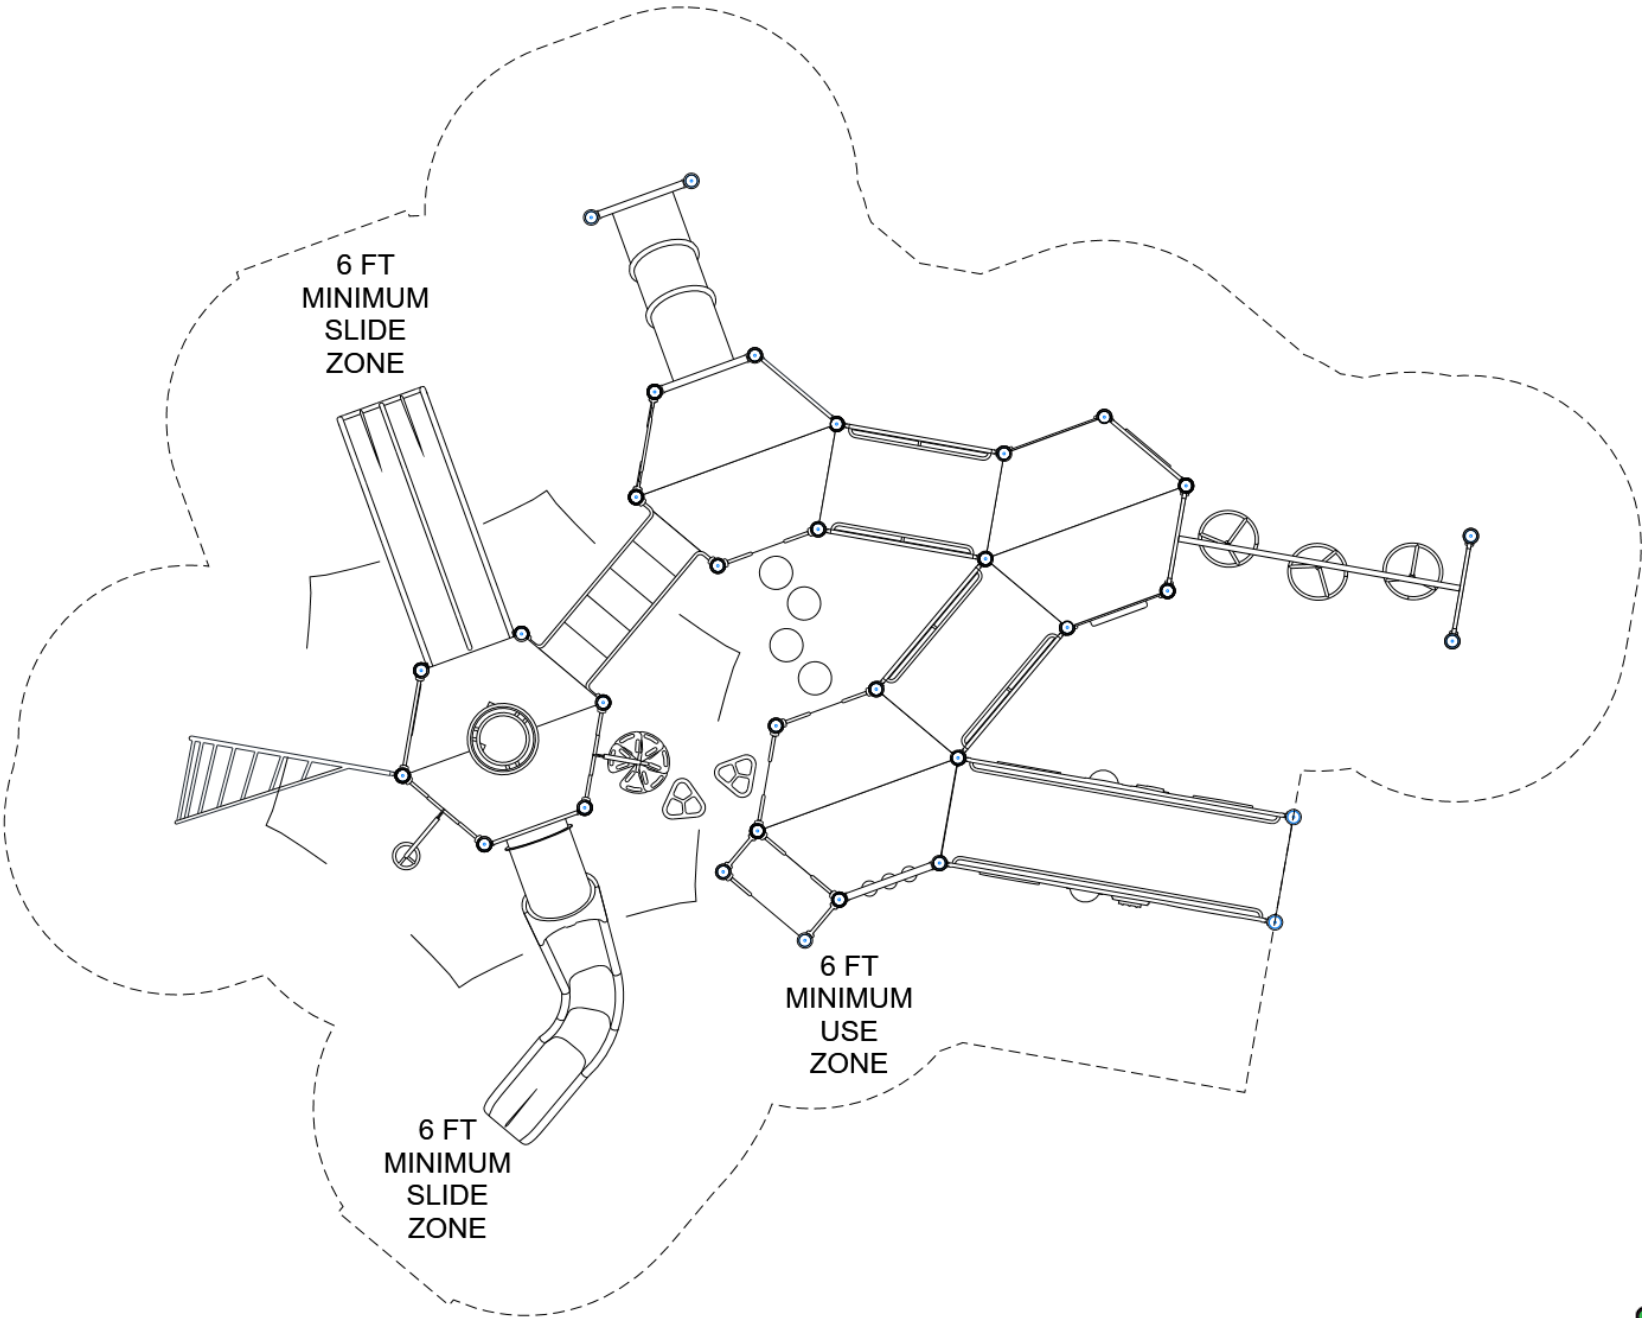

PROJECT #
DATE

CRGD2253A
7/1/2026


Playcraft Direct, Inc.
MIN. USE ZONE 58' x 46' (17.54m x 14m)



CRGD2253A
SW VIEW

R5

FOR KIDS
AGES
5-12

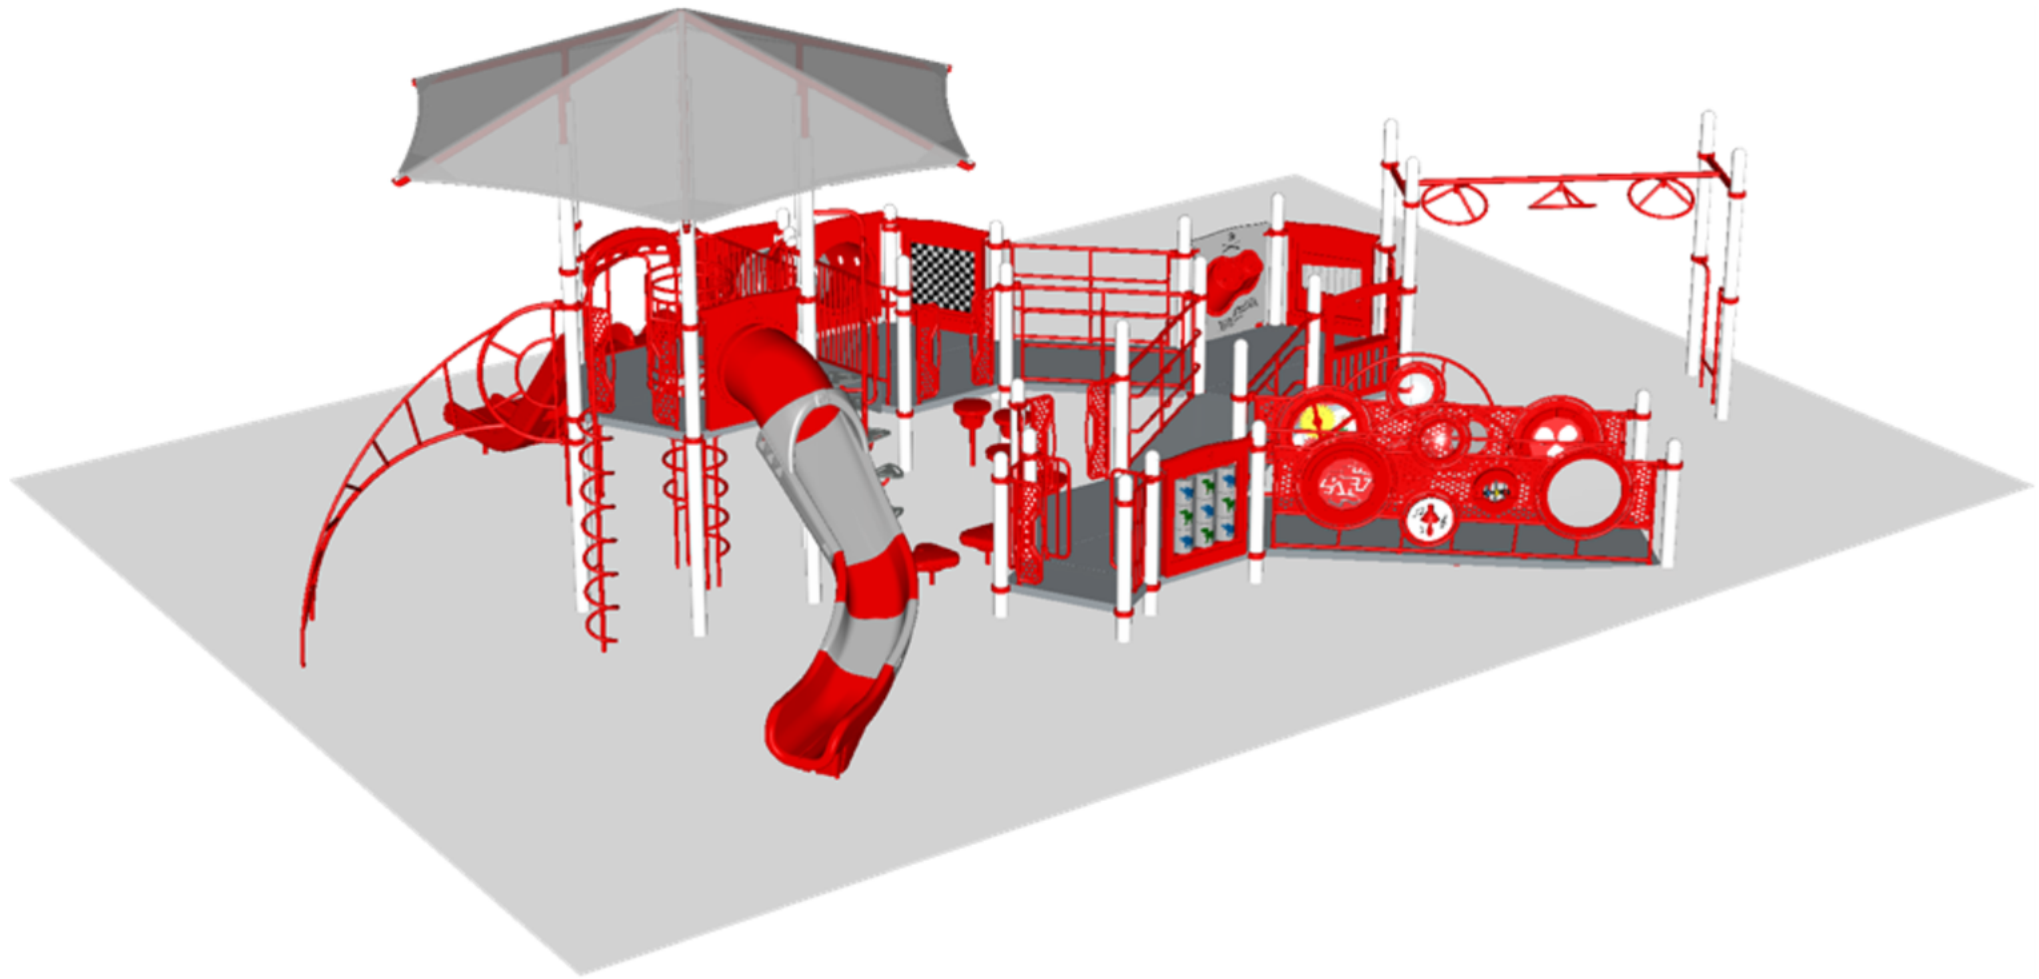

STRUCTURE # CRGD2253A
PROJECT # CRGD2253A
DATE 7/1/2026

CRGD2253A
NE VIEW

R5

FOR KIDS
AGES
5-12



STRUCTURE # CRGD2253A
PROJECT # CRGD2253A
DATE 7/1/2026

CRGD2253A
Project # CRGD2253A

Date 7/1/2026

Item / Part Number	Description	Qty
[CRGD2253A]		
HS-1004-R	Collars	80
GF-7002	Dome Cap, R5	26
S-1007-R5-07ft	Post, 07ft R5	4
S-1008-R5-08ft	Post, 08ft R5	6
S-1009-R5-09ft	Post, 09ft R5	10
S-1010-R5-10ft	Post, 10ft R5	2
S-1012-R5-12ft	Post, 12ft R5	4
S-1017-R5-17ft	Post, 17ft R5	6
S-11011-13011-R5	Half Square Deck w Walls R5	1
S-1106-R5	Hex Deck, Half (4 Post)	6
S-1206-48R5	ADA Stairs, 48in Rise w/ Walls	1
S-1208-RL-6	Ramp 72in (6in Incline w/ Rails)	2
S-1208-SRD	Sensory Ramp 144in (Ground, Dynamic, Inc.)	1
S-1211-24R5G	Climber, Vertical Step Filler 24in	1
S-1223-6R	Climber, Spiral 66-72in	1
S-1234-6R	Climber, Spiral Step 66-72in	1
S-1281-R-6R5	Climber, Arch Twist 72in (Right)	1
S-12891-6-HEX	Center Access Hex Deck (72in)	1
S-1306-R5	Double Slide SitDown Hood	1
S-1309-2-R5	Half Walls (Pair) R5	1
S-1309-IW-1L	Infinity Half Wall (Left)	1
S-1309-IW-R5	Infinity Half Walls (Pair)	5
S-1310-IW-R5	Infinity Transition Wall	2
S-1314-R5R	Access Wall (Right)	1
S-1401-R5	End Access Ladder (1-Rung)	1
S-1414	Lily Pad Step 12-18in	2
S-1414-30	Lily Pad Step 24in	2
S-1421-R5	Traverse, Wheel (122)	1
S-1500-DTG-3IR5	Crawl Tube, 24in Incl. (3-Sect, DTG)	1
S-1604-R5	Chime Panel	1
S-1606-R5	Dino Panel	1
S-1658-R5	Drum Panel	1
S-1685-R5	Mosaic Panel	1
S-16915-R5	Store Panel (CSA)	1
S-1702-6R5	Slide, Double 66 - 72in (Dual Express)	1
S-1709-6L-RR	Slide, Portal 72in (R-R, Right)	1

Item / Part Number	Description	Qty
S-18026-18-R5	Shade Canopy, Hex 18ft	1
S-1961-RV	Tri Pad Seat	2