

PPT6509FA

TOP VIEW - 0

ADA ACCESSIBILITY GUIDELINES - ADAAG CONFORMANCE

ELEVATED	ACCESSIBLE	RAMP ACCESSIBLE	GROUND	TYPES
9	9/5	0/0	5/3	3/3
CHILD CAPACITY	115	MAX FALL HEIGHT	78	


R5

FOR KIDS
AGES
5-12

GENERAL NOTES

This conceptual plan is based on information provided prior to construction. Detailed site information, including the following, should be obtained, evaluated, and utilized in the final project design. Exact site dimensions, topography, existing utilities, soil conditions and drainage solutions.

WARNING: Accessible safety surfacing material is required beneath and around this equipment that has a critical height value (Fall Height) appropriate for the highest accessible part of this equipment. Refer to the CPSC'S Handbook For Public Playground Safety, Section 4: Surfacing.

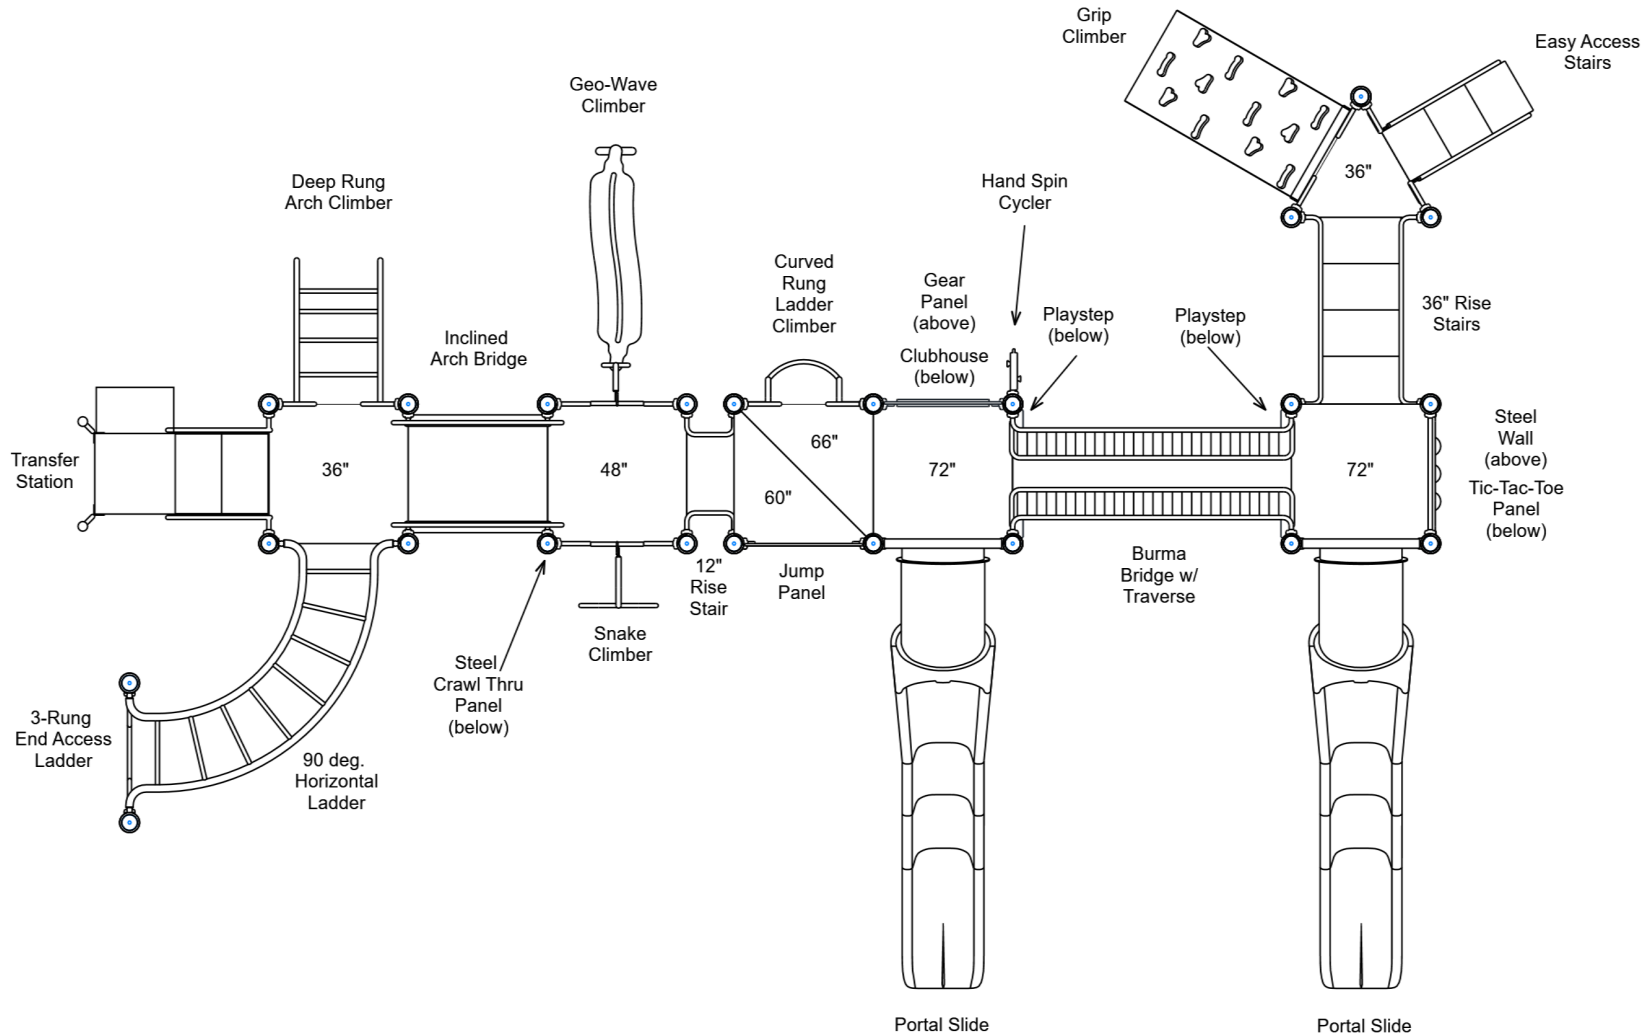

STRUCTURE # PPT6509FA
PROJECT # PPT6509FA
DATE 7/14/2026

Playcraft Direct, Inc.

MIN. USE ZONE 52' x 39' (15.598m x 11.676m)

PPT6509FA
SITE PLAN

ADA ACCESSIBILITY GUIDELINES - ADAAG CONFORMANCE

ELEVATED	ACCESSIBLE	RAMP ACCESSIBLE	GROUND	TYPES
10	10/5	0/0	7/3	7/3

R5


FOR KIDS
AGES
5-12

GENERAL NOTES

This Preliminary Site Plan is based on measurements that were provided in the initial planning phase. All dimensions must be verified prior to the submission of a purchase order. Playcraft Systems will not be held responsible for any discrepancies between actual dimensions and dimensions submitted in the planning phase.

The Minimum Use Zone for a play structure is based on the product design at the time of proposal. Components and structure designs may be subject to change which may affect dimensions. Therefore, before preparing the site, we strongly recommend obtaining final drawings from the factory (available after the order is placed and included in the Assembly Manual).


WARNING: Accessible safety surfacing material is required beneath and around this equipment that has a critical height value (Fall Height) appropriate for the highest accessible part of this equipment. Refer to the CPSC'S Handbook For Public Playground Safety, Section 4: Surfacing.

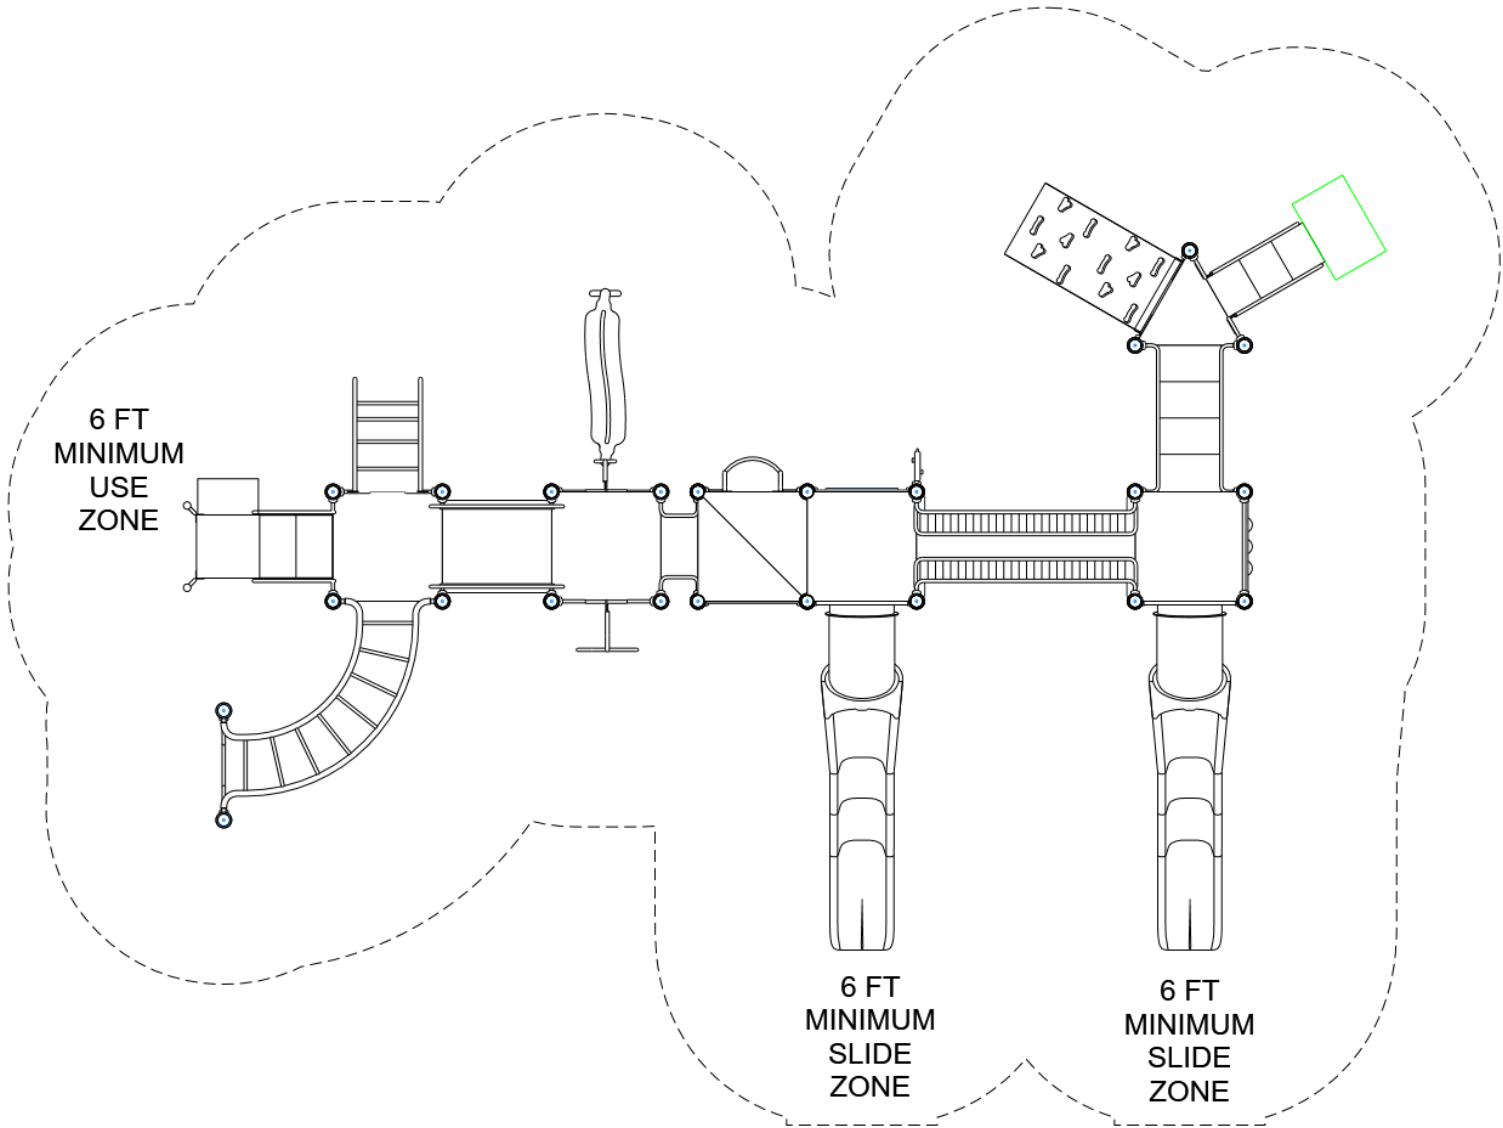

PPT6509FA
SW VIEW

R5

FOR KIDS
AGES
5-12

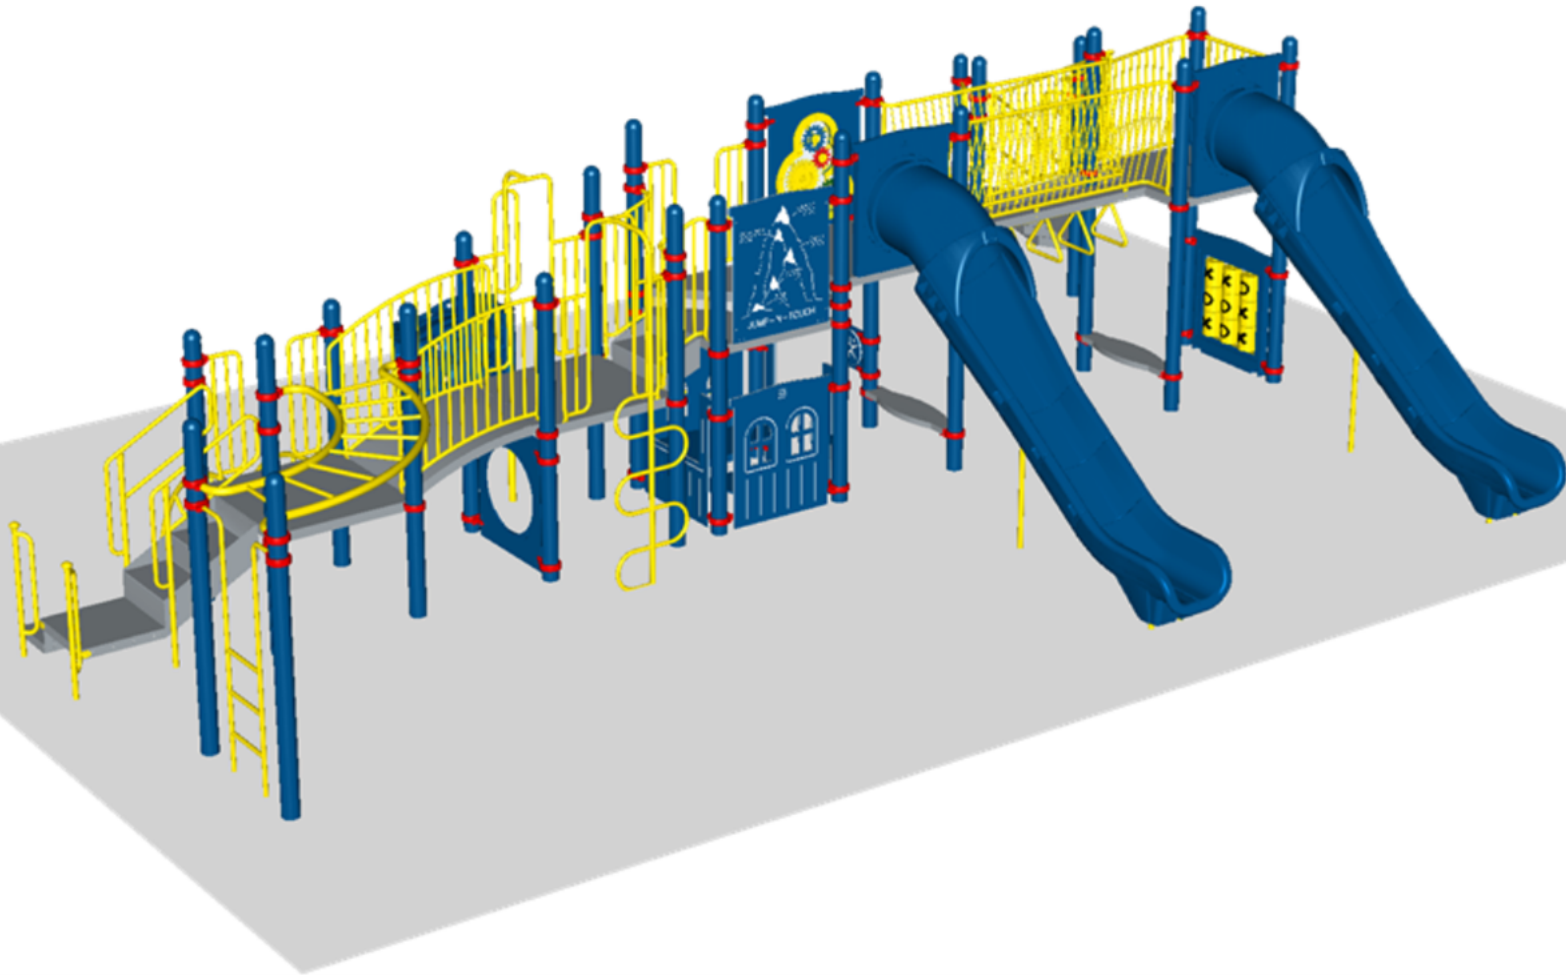


STRUCTURE # PPT6509FA
PROJECT # PPT6509FA
DATE 7/14/2026

PPT6509FA
SE VIEW

R5

FOR KIDS
AGES
5-12

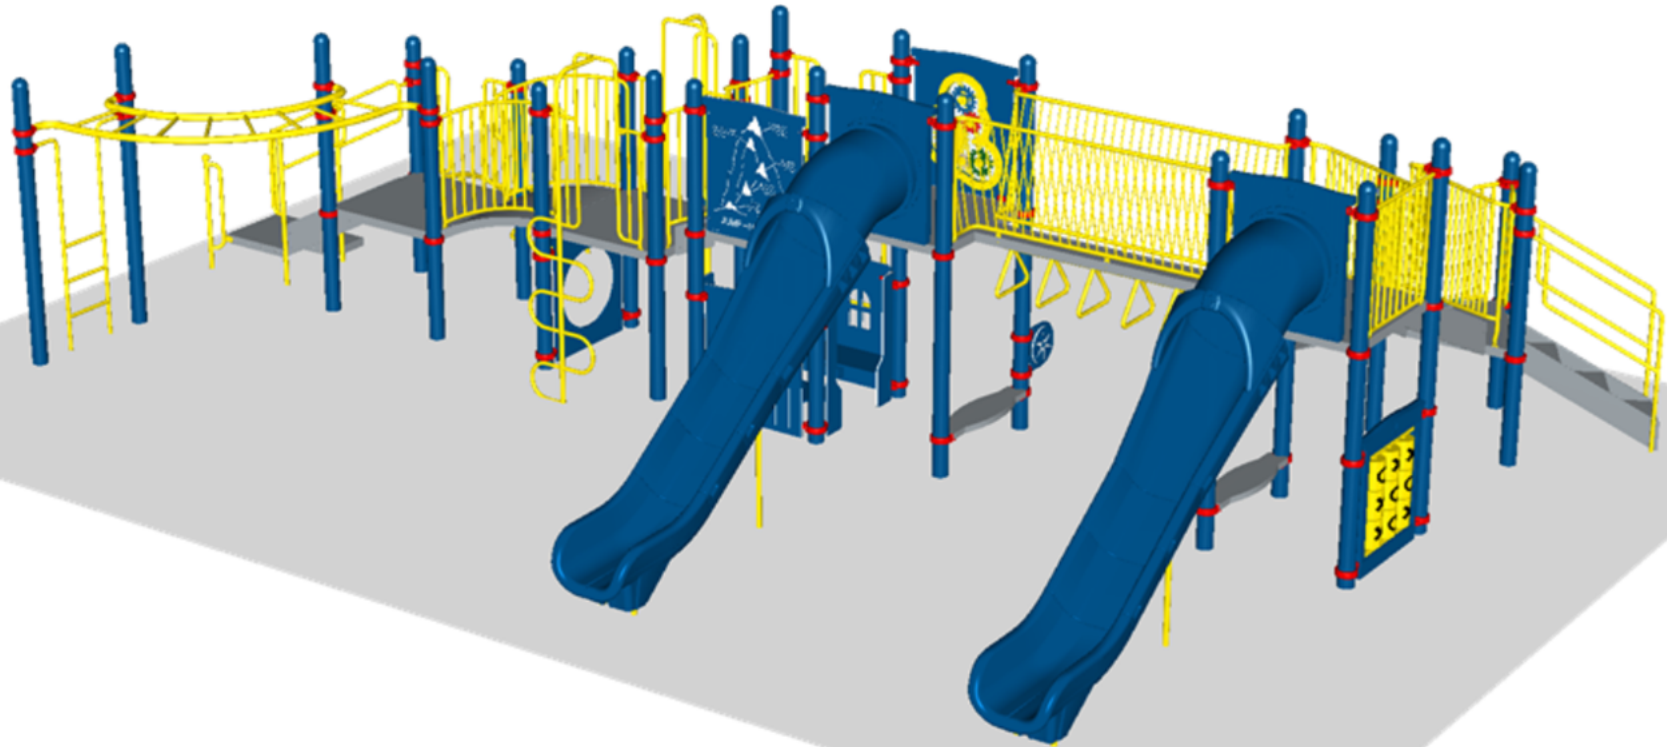


STRUCTURE # PPT6509FA
PROJECT # PPT6509FA
DATE 7/14/2026

PPT6509FA
NE VIEW

R5

FOR KIDS
AGES
5-12

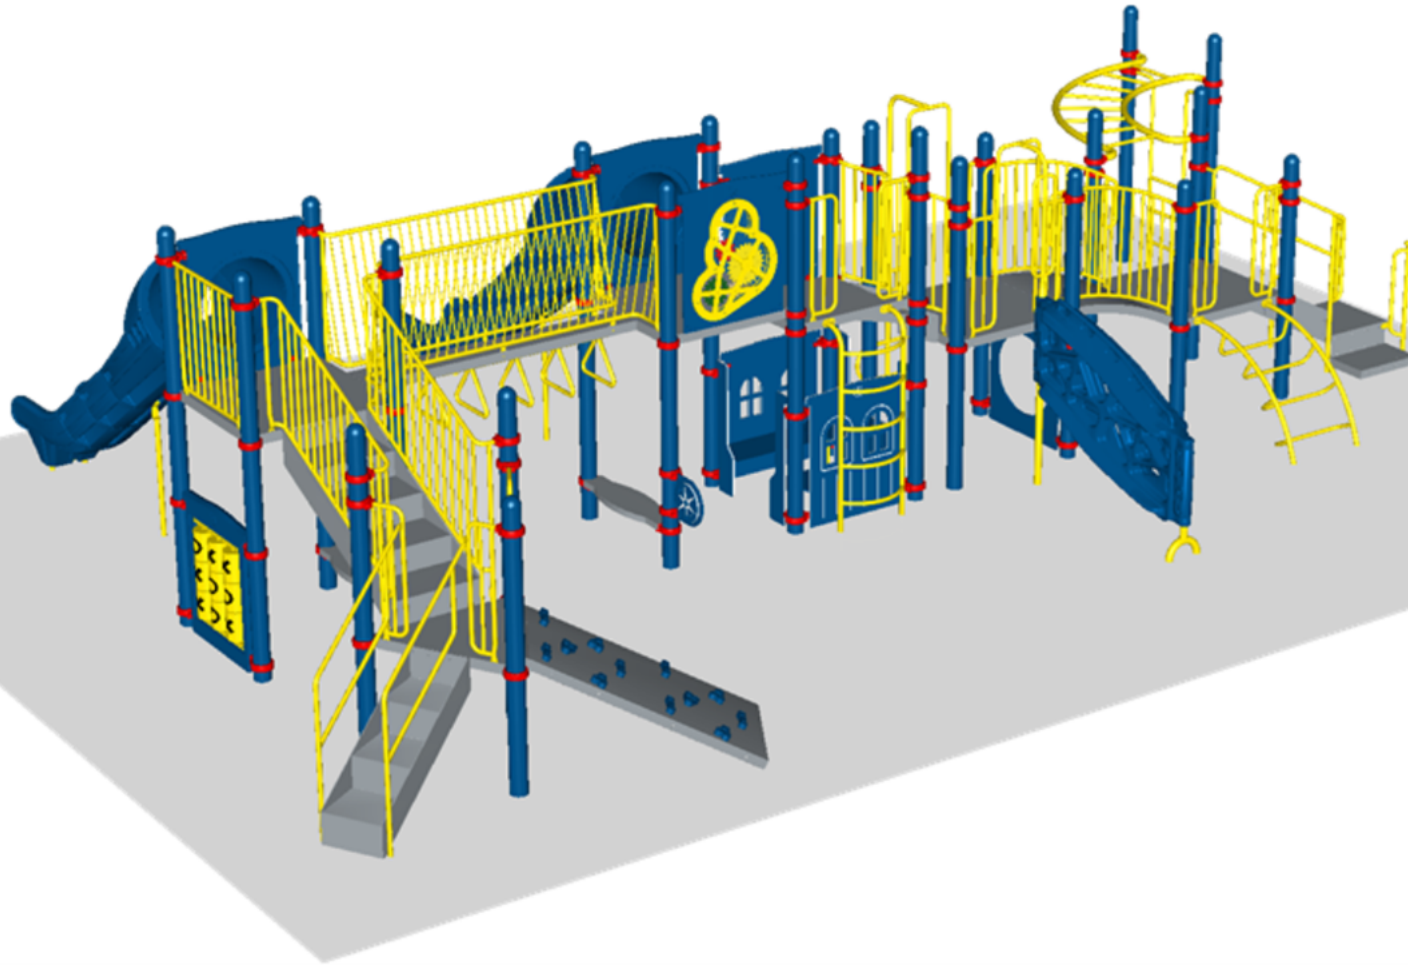


STRUCTURE # PPT6509FA
PROJECT # PPT6509FA
DATE 7/14/2026

PPT6509FA
NW VIEW

R5

FOR KIDS
AGES
5-12

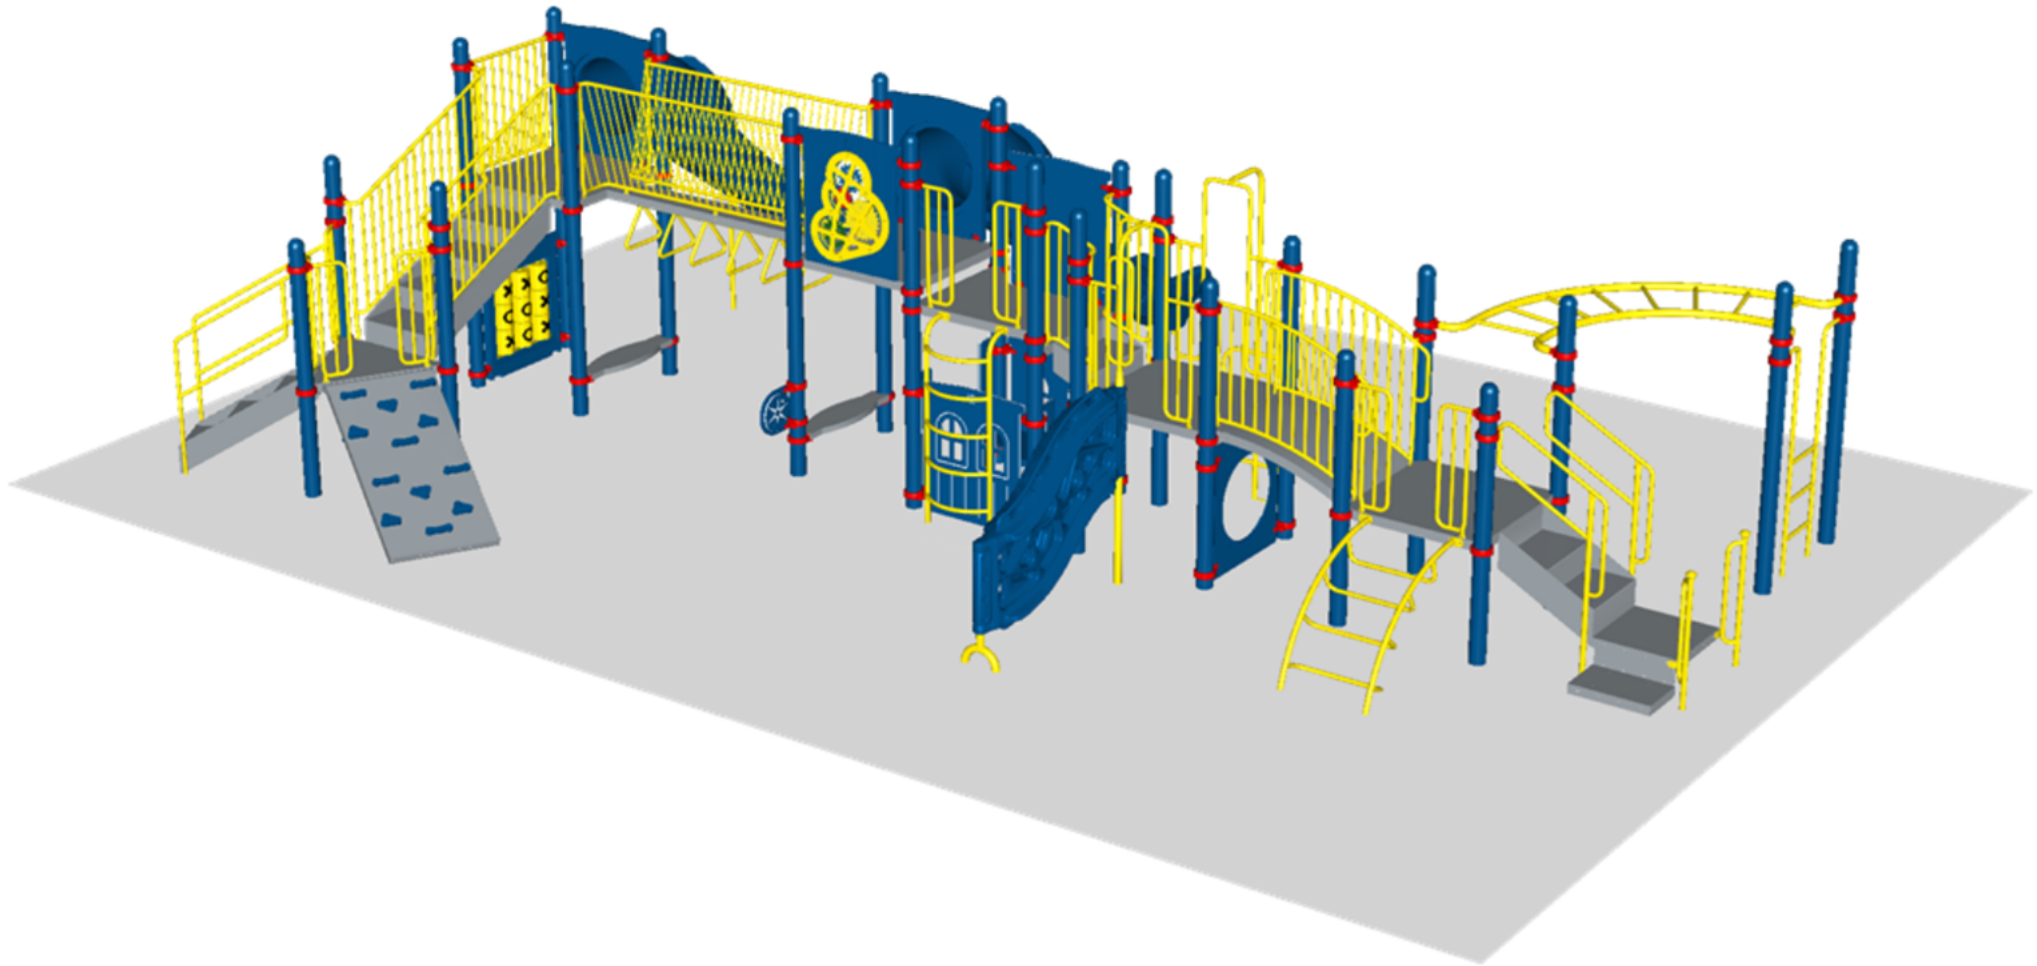

STRUCTURE # PPT6509FA
PROJECT # PPT6509FA
DATE 7/14/2026

PPT6509FA

Project # PPT6509FA

Date 7/14/2026

Item / Part Number	Description	Qty
[PPT6509FA]		
HS-1004-R	Collars	83
GF-7002	Dome Cap, R5	23
S-1010-R5-10ft	Post, 10ft R5	3
S-1011-R5-11ft	Post, 11ft R5	8
S-1012-R5-12ft	Post, 12ft R5	3
S-1013-R5-13ft	Post, 13ft R5	9
S-1101-R5	Square Deck	4
S-1102-R5	Tri-Deck	1
S-1105-R5	Half Deck	2
S-1201-3R5	Easy Access Stairs, 36in	1
S-1206-12R5	ADA Stairs, 12in Rise w/ Walls	1
S-1206-36R5	ADA Stairs, 36in Rise w/ Walls	1
S-1209-24-R5	Transfer Station, 36in-L	1
S-1216-3	Climber, Grip 30-36in	1
S-1219-3	Climber, Deep Rung Arch 30-36in	1
S-1222-4R	Climber, Snake 42-48in	1
S-1249-DGV-4	Climber, Geo-Wave 42-48in (V, DTG)	1
S-1282-6	Climber, Curved Rung Ladder 66-72in	1
S-1301-R5	Wall, Steel 36in (Standard)	1
S-1309-2-R5	Half Walls (Pair) R5	3
S-1310-R5	Transition Wall	2
S-1403-R5	End Access Ladder (3-Rung)	1
S-1429-R5	Traverse, Horizontal Ladder (90 deg)	1
S-1509-90TR5	Bridge, Burma w/ Traverse (90in)	1
S-1514-45R5	Bridge, Inclined Arch (45in)	1
S-1600-STL-C-GM-R5	Crawl Thru Panel (Steel)	1
S-1616-R5G	Tic-Tac-Toe Panel	1
S-1620-R5	Jump Panel	1
S-1639-R5	Clubhouse	1
S-1644-R5	Gear Panel	1
S-1709-6-SS	Slide, Portal 72in (S,S)	2
S-1932-R5	Hand Spin Cyler (Post Mounted)	1
S-1962-R5	Playseat	2